RIGIDIZED METALS CORPORATION

Typical Panel Plan View

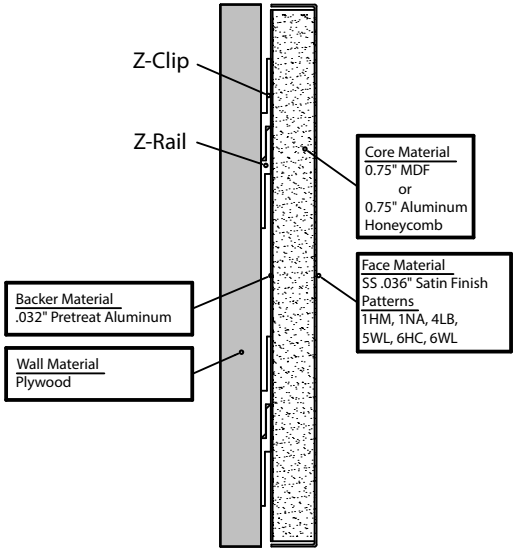

2 A-1 PANEL SECTION

SCALE: 1" = 1"

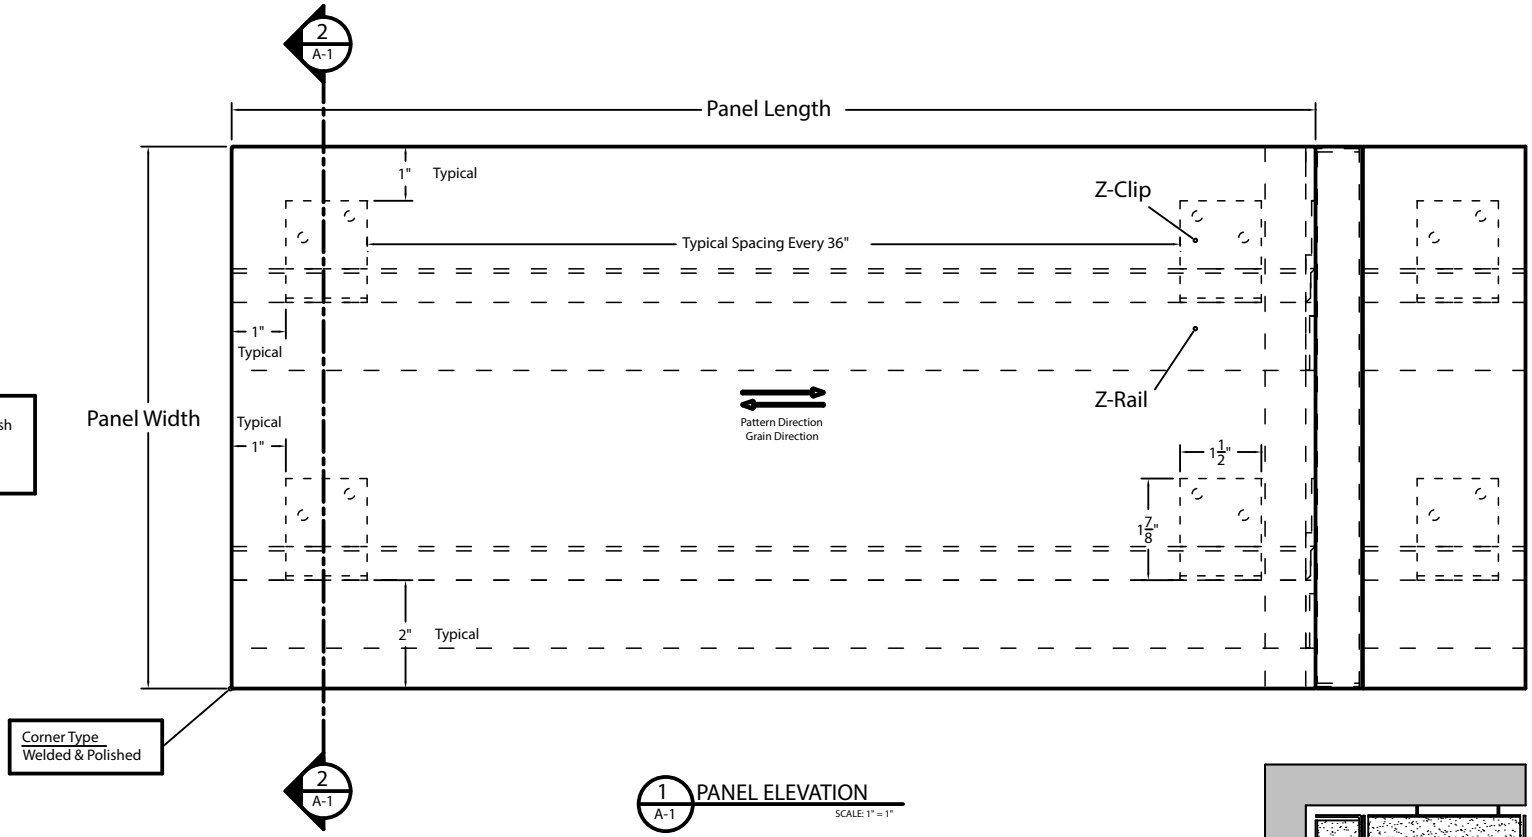

1 A-1 PANEL ELEVATION

SCALE: 1" = 1"

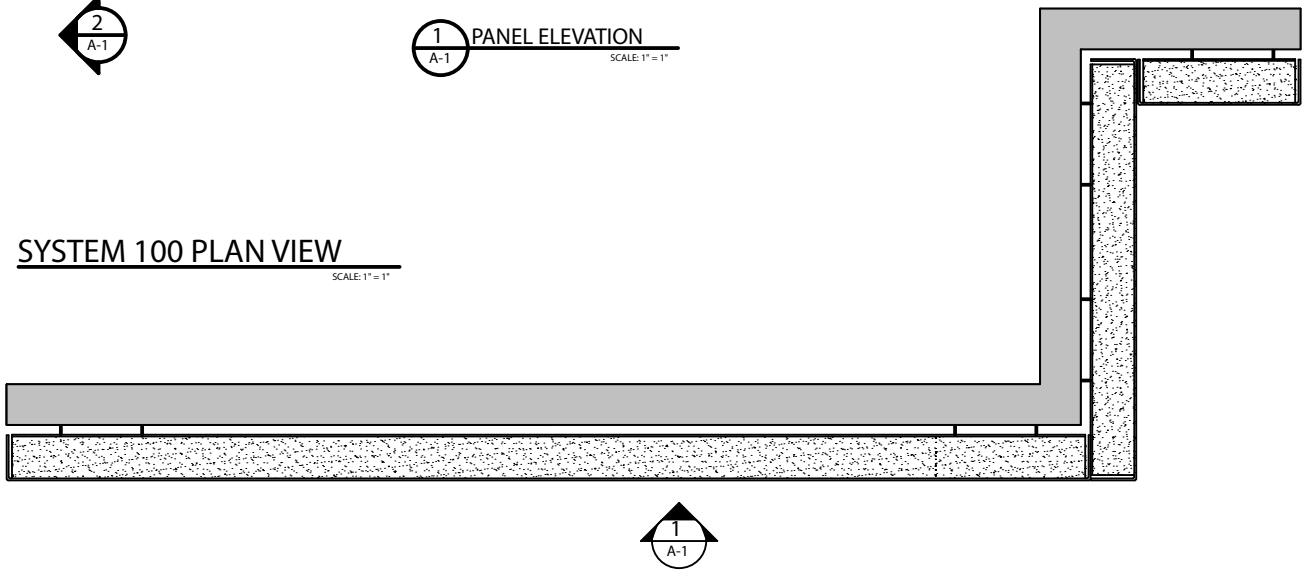

SYSTEM 100 PLAN VIEW

SCALE: 1" = 1"

658 Ohio Street
Buffalo, NY 14203
716.849.4760
www.rigidized.com